J06C116D TIMBER STONE SPA RESORT

TMB1 - TIMBER TRUSS

NOTES

1. TIMBERS ARE DOUGLAS FIR, SS, FOHC, (FULL DIMENSIONS)
   - 3" X 10" – TOP & BOTTOM CHORDS
   - 2" X 6" – KINGPOST
   - 3" X 8" – CUSTOM CUT SMALL ARCHED WEBS
2. BOLTS ARE A36 STEEL, SIZES AS NOTED, W/ WASHERS
3. BOLT HOLES ARE 1/16" OVERSIZE FOR FIT TOLERANCE
4. KINGPOST & WEBS ARE NON-STRUCTURAL,
   - ATTACH KINGPOSTS WITH 1/2" THROUGH BOLTS
   - ATTACH WEBS WITH 1/4" SCREWS, C/S FLUSH
5. PRE-DRILL FOR FASTENERS TO PREVENT SPLITTING
6. ROOF LOADING:
   - TCLL – 67 PSF
   - TCDL – 14 PSF
   - BCLL – 0 PSF
   - BCDL – 6 PSF
7. TRUSS SPACING: 50" O.C.

ASSEMBLY PARTS	
A	TOP CHORD
B	BOTTOM CHORD
C	KINGPOST
D	WEB

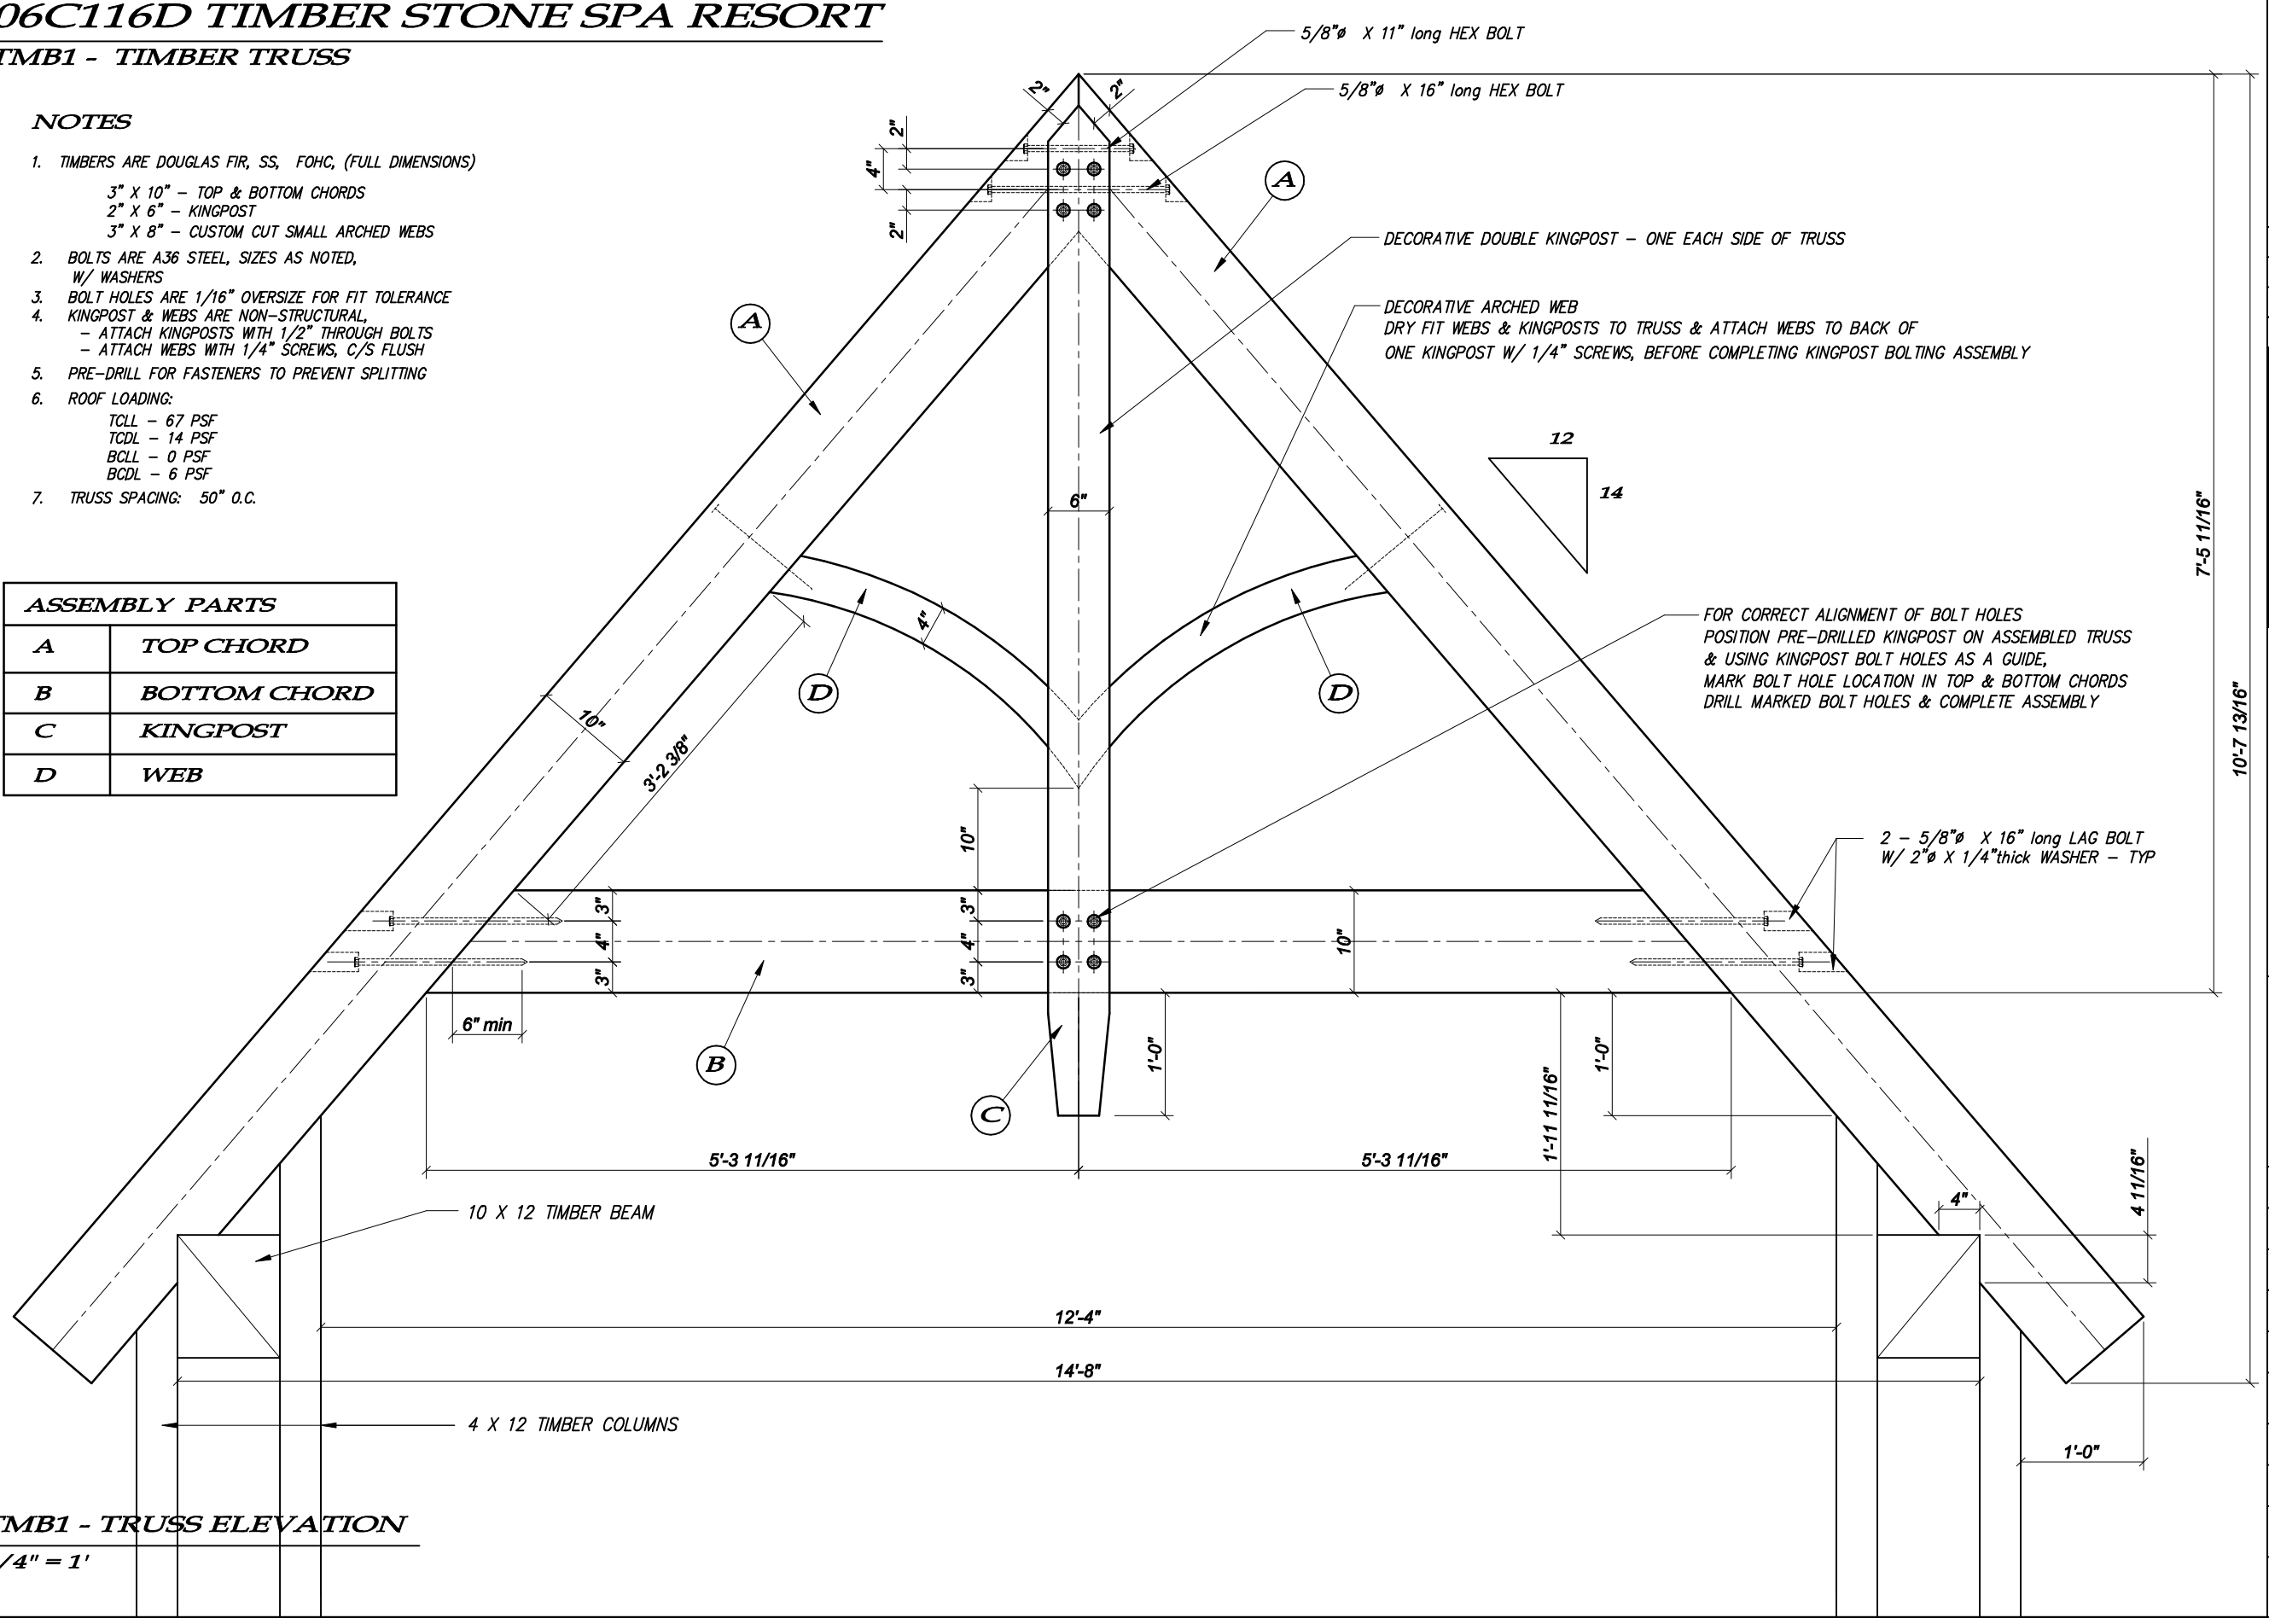

TMB1 - TRUSS ELEVATION

3/4" = 1'

No.	REVISIONS	DATE

PACIFIC TRUSS

P.O. Box 70,
Trans Canada Hwy.,
Cobble Hill, B.C.
V0R 1L0

Tel: (250) 743-5584
383-4737 (Victoria)
669-5186 (Vancouver)
245-5021 (Nanaimo)
Toll Free: 1-800-667-3511

PROJECT/RESIDENCE:

TIMBER STONE SPA RESORT

KIMBERLEY, BC

DWG. TITLE: HEAVY TIMBER TRUSS

DESIGNER: CC

DRAWN BY: CC

DATE: DEC 8, 2006

SCALE: AS NOTED

LOADING (PSF): Floor L.L. Floor D.L. Roof L.L. Roof D.L.

PERMIT #

SALES REP: PHIL C.

TRUSTRAK# J06C116D

JOB No.	DRAWING No.	REV.
	S1	