J06F029F ALAN JONES CONSTRUCTION

PORTE COCHIERE & WALKWAY LAYOUT

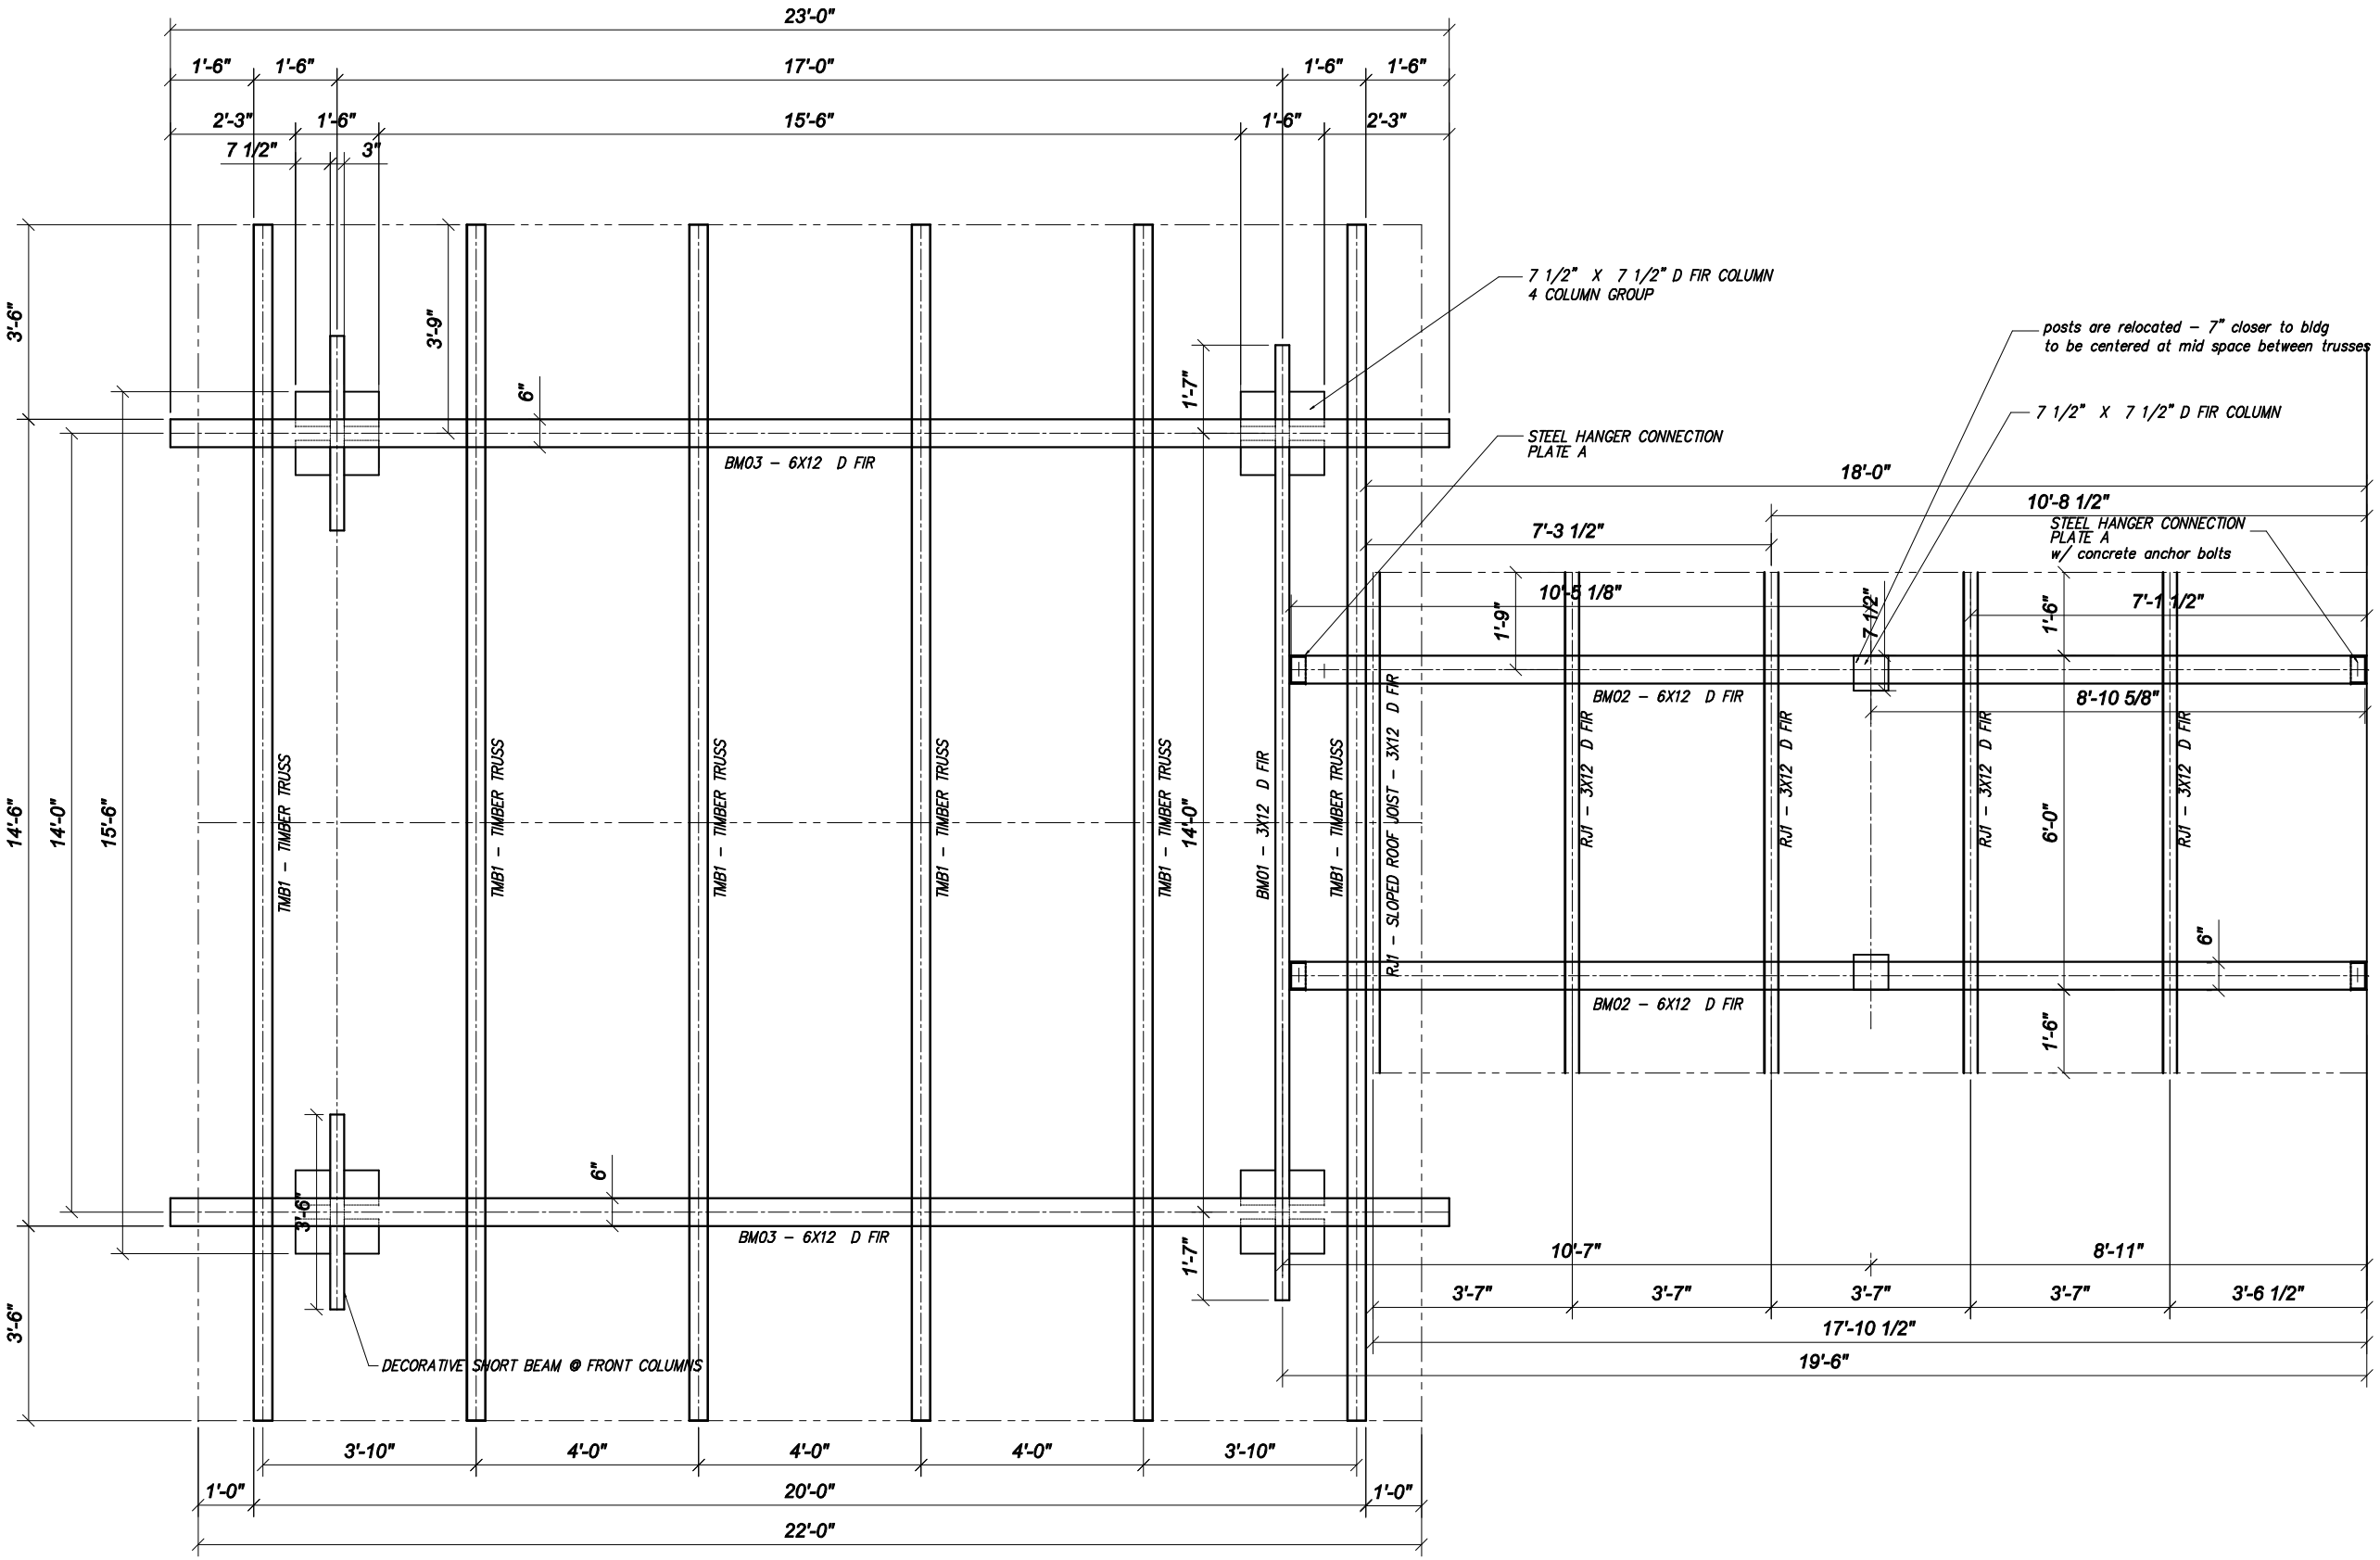

PORTE COCHIERE & WALKWAY LAYOUT

NTS

No.	REVISIONS	DATE

PACIFIC TRUSS

P.O. Box 70,
Trans Canada Hwy.,
Cobble Hill, B.C.
V0R 1L0

Tel: (250) 743–5584
383–4737 (Victoria)
669–5186 (Vancouver)
245–5021 (Nanaimo)
Toll Free: 1–800–667–3511

PROJECT/RESIDENCE:

ALAN JONES CONSTRUCTION

MacDONALD PARK ROAD
SIDNEY

DWG. TITLE: LAYOUT

DESIGNER: CC

DRAWN BY: CC

DATE: NOV 17, 2006

SCALE: NTS

LOADING (PSF): Floor L.L. Floor D.L. Roof L.L. Roof D.L.

PERMIT #

SALES REP: PHIL C.

TRUSTRAK# J06F029F

JOB No.	DRAWING No.	REV.
	S1	